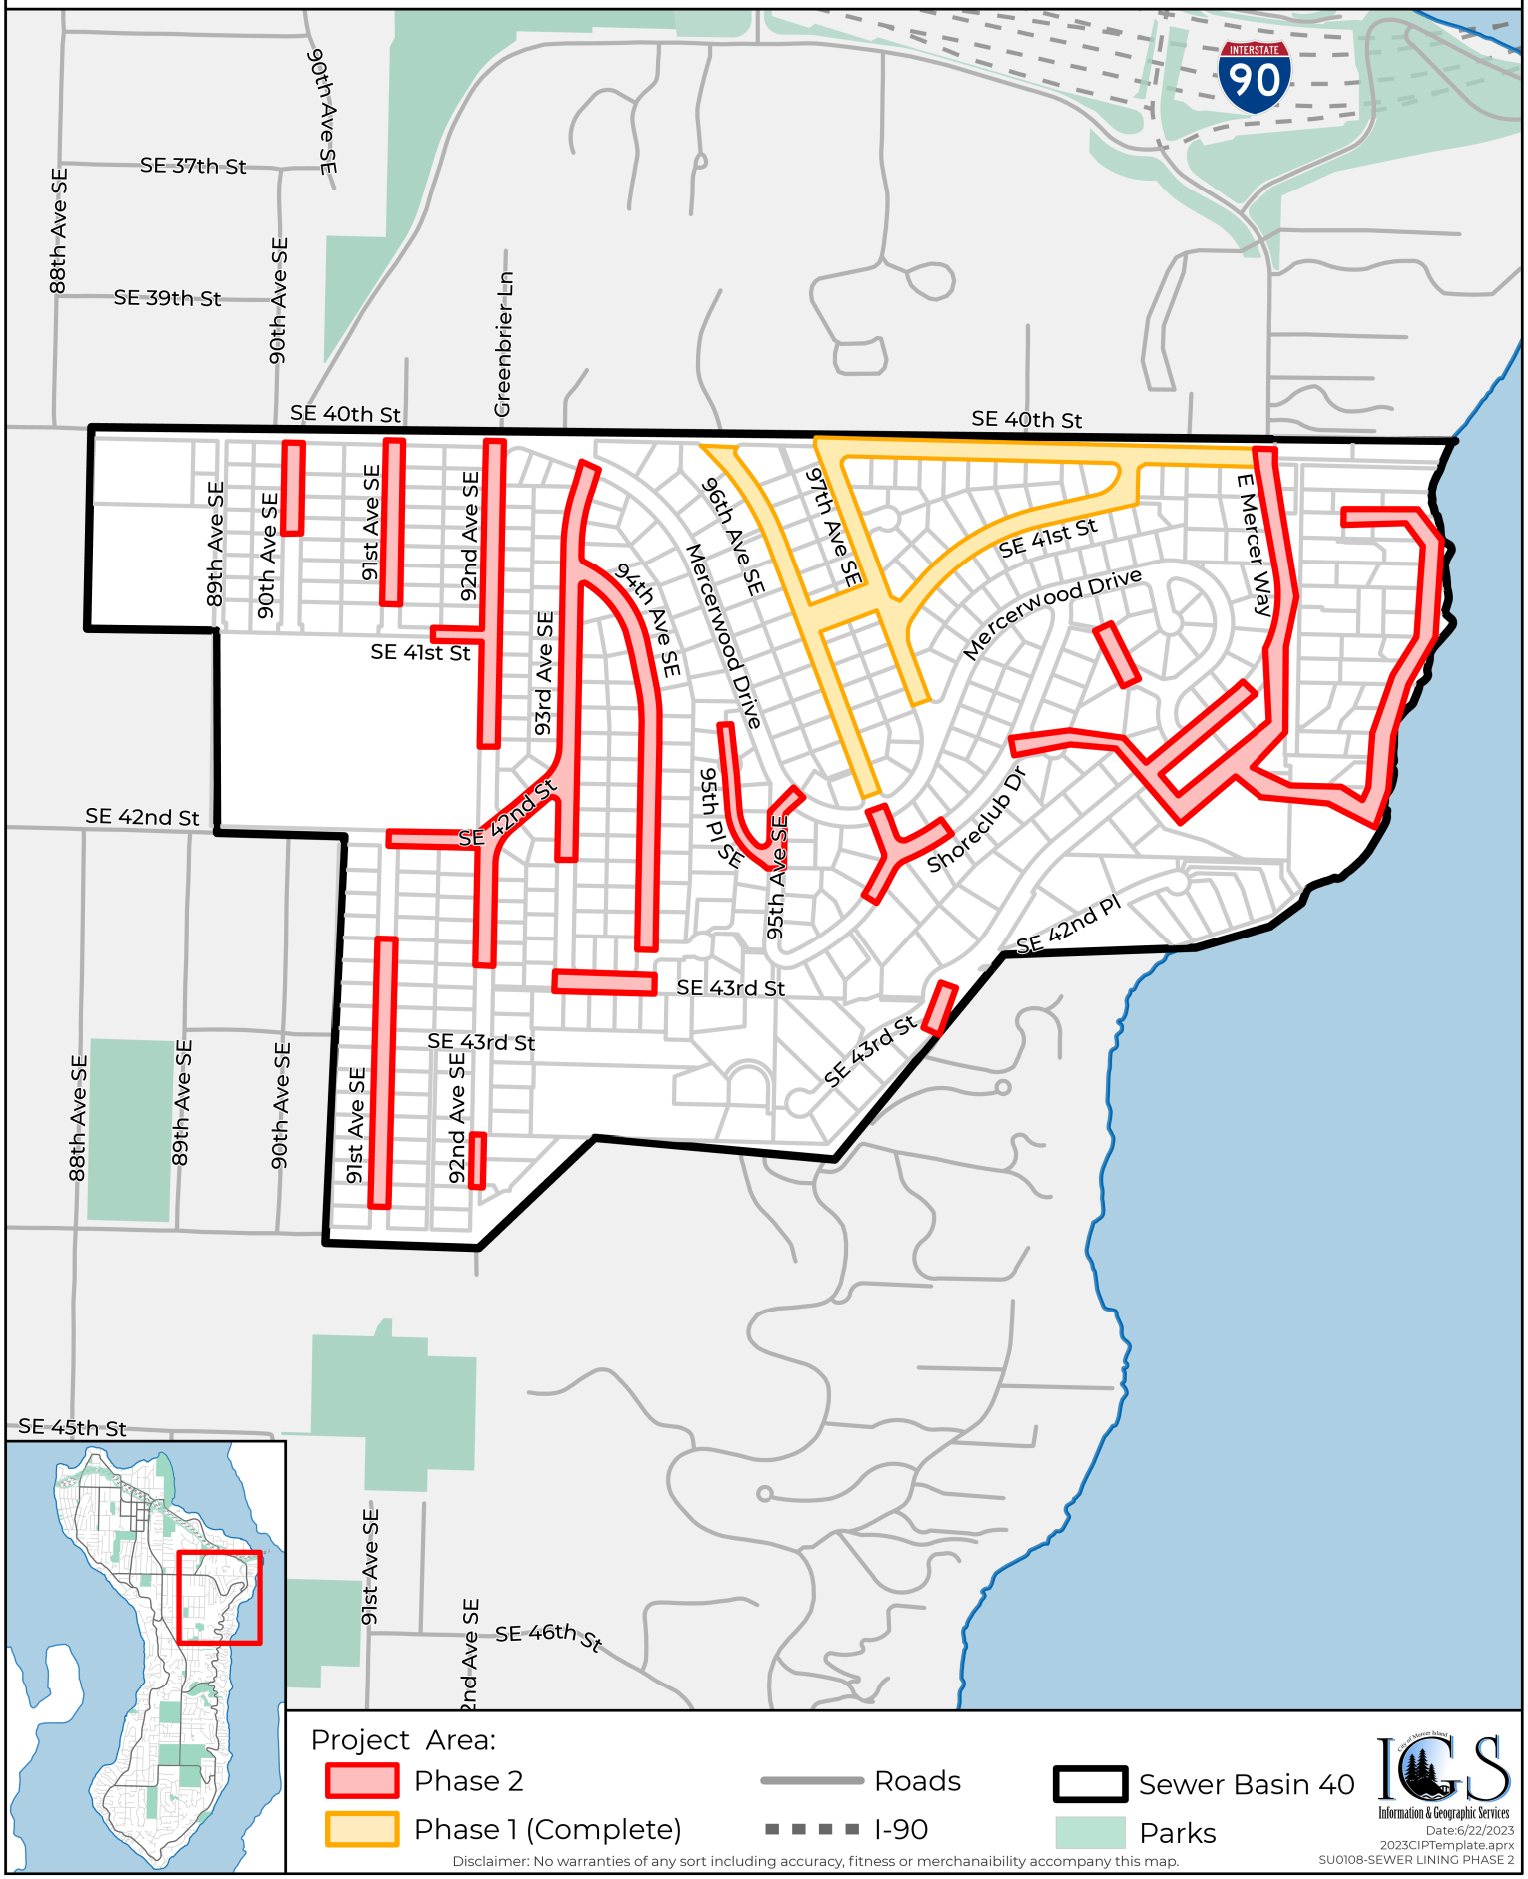SU0108
BASIN 40 CIPP SEWER LINING PROJECT PHASE 2